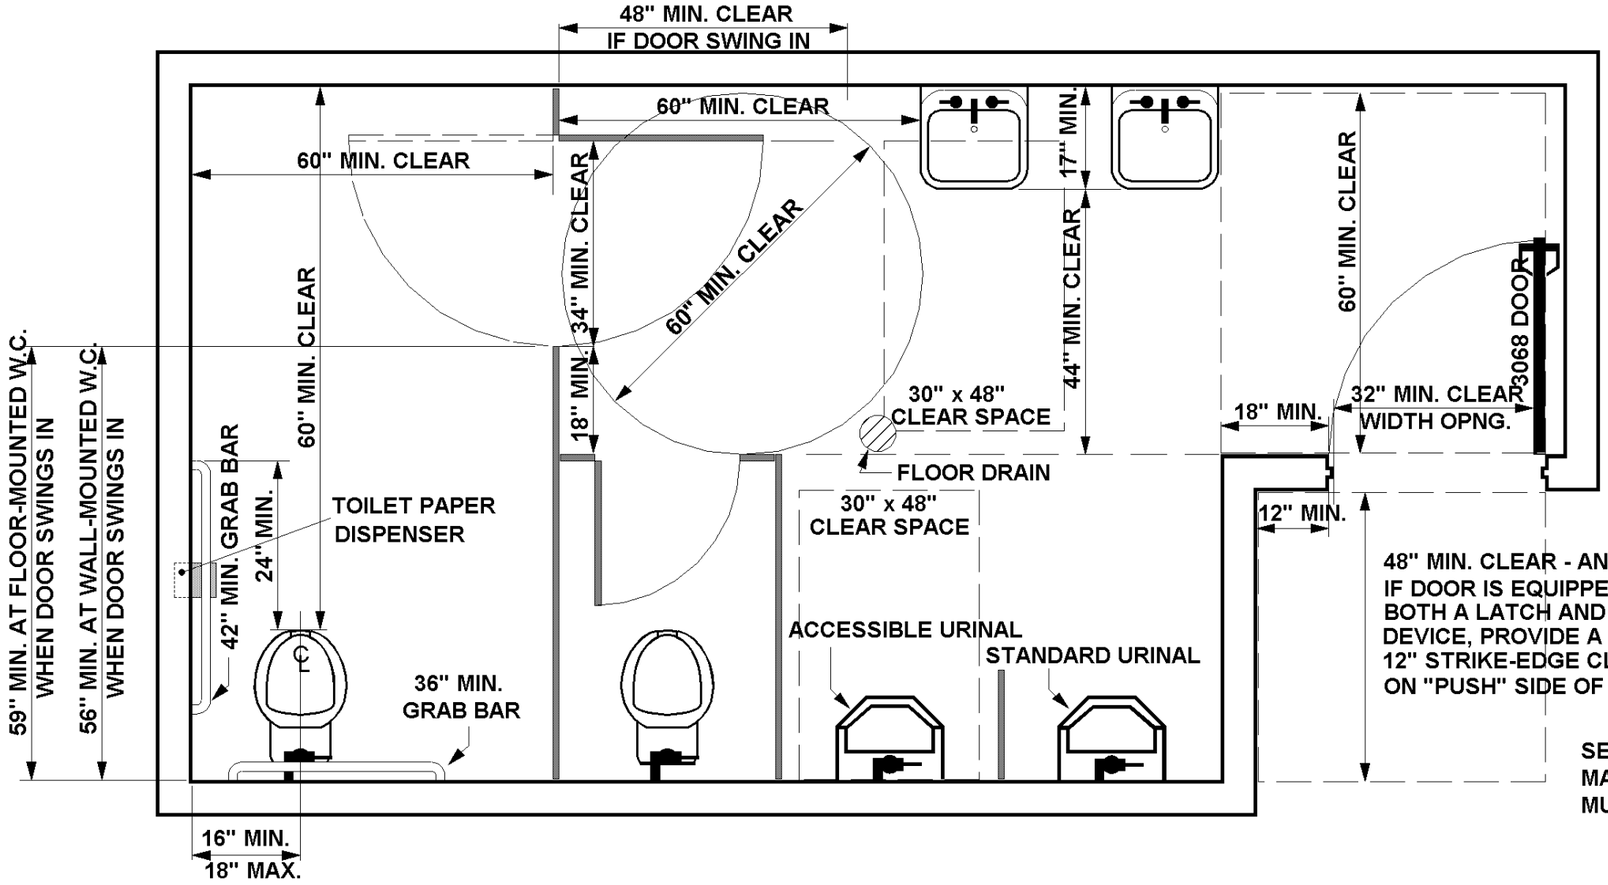

TYPICAL MULTIPLE-ACCOMMODATION TOILET ROOM

SEE RDA-3.1 FOR ADDITIONAL MINIMUM MANEUVERING CLEARANCES WITHIN MULTIPLE-ACCOMMODATION TOILET ROOMS

(ref. 2010 CBC sec. 1115B.3.1)

FIXTURE LAYOUTS MAY VARY

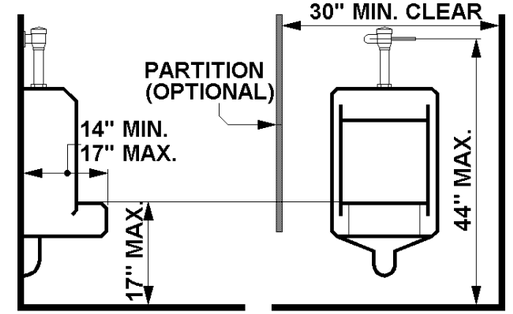

SIDE FRONT

ACCESSIBLE URINAL

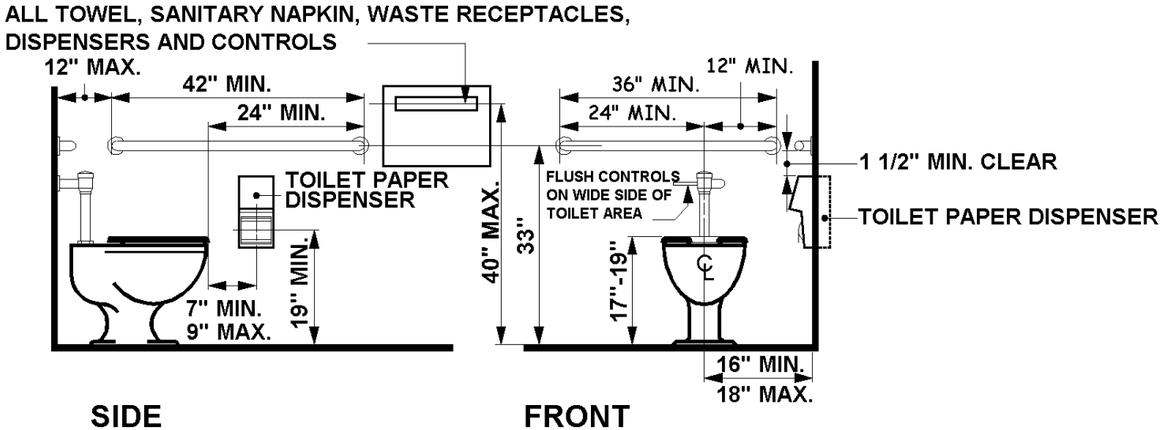

SIDE FRONT

ACCESSIBLE WATER CLOSET

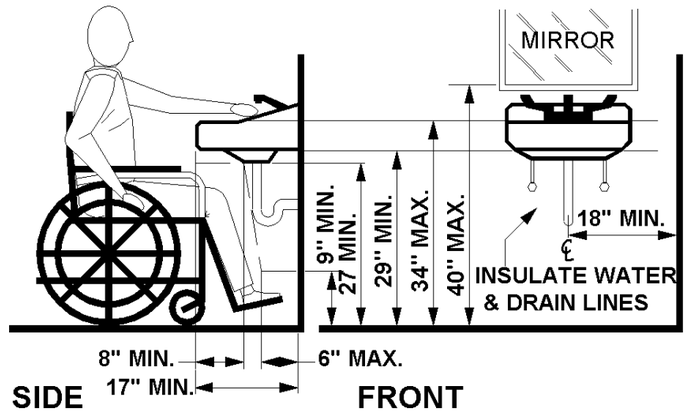

SIDE FRONT

ACCESSIBLE LAVATORY

CITY OF RIVERSIDE

City of Riverside
Building & Safety Division
DISABLED ACCESS STANDARDS

SCALE NONE

PGH 01/01/11
DRAWN DATE

REV.	DATE	APPR.
1	08/01/12	PGH
2		
3		

MULTIPLE STALL ACCESSIBLE RESTROOM

RDA - 3.3
SHEET